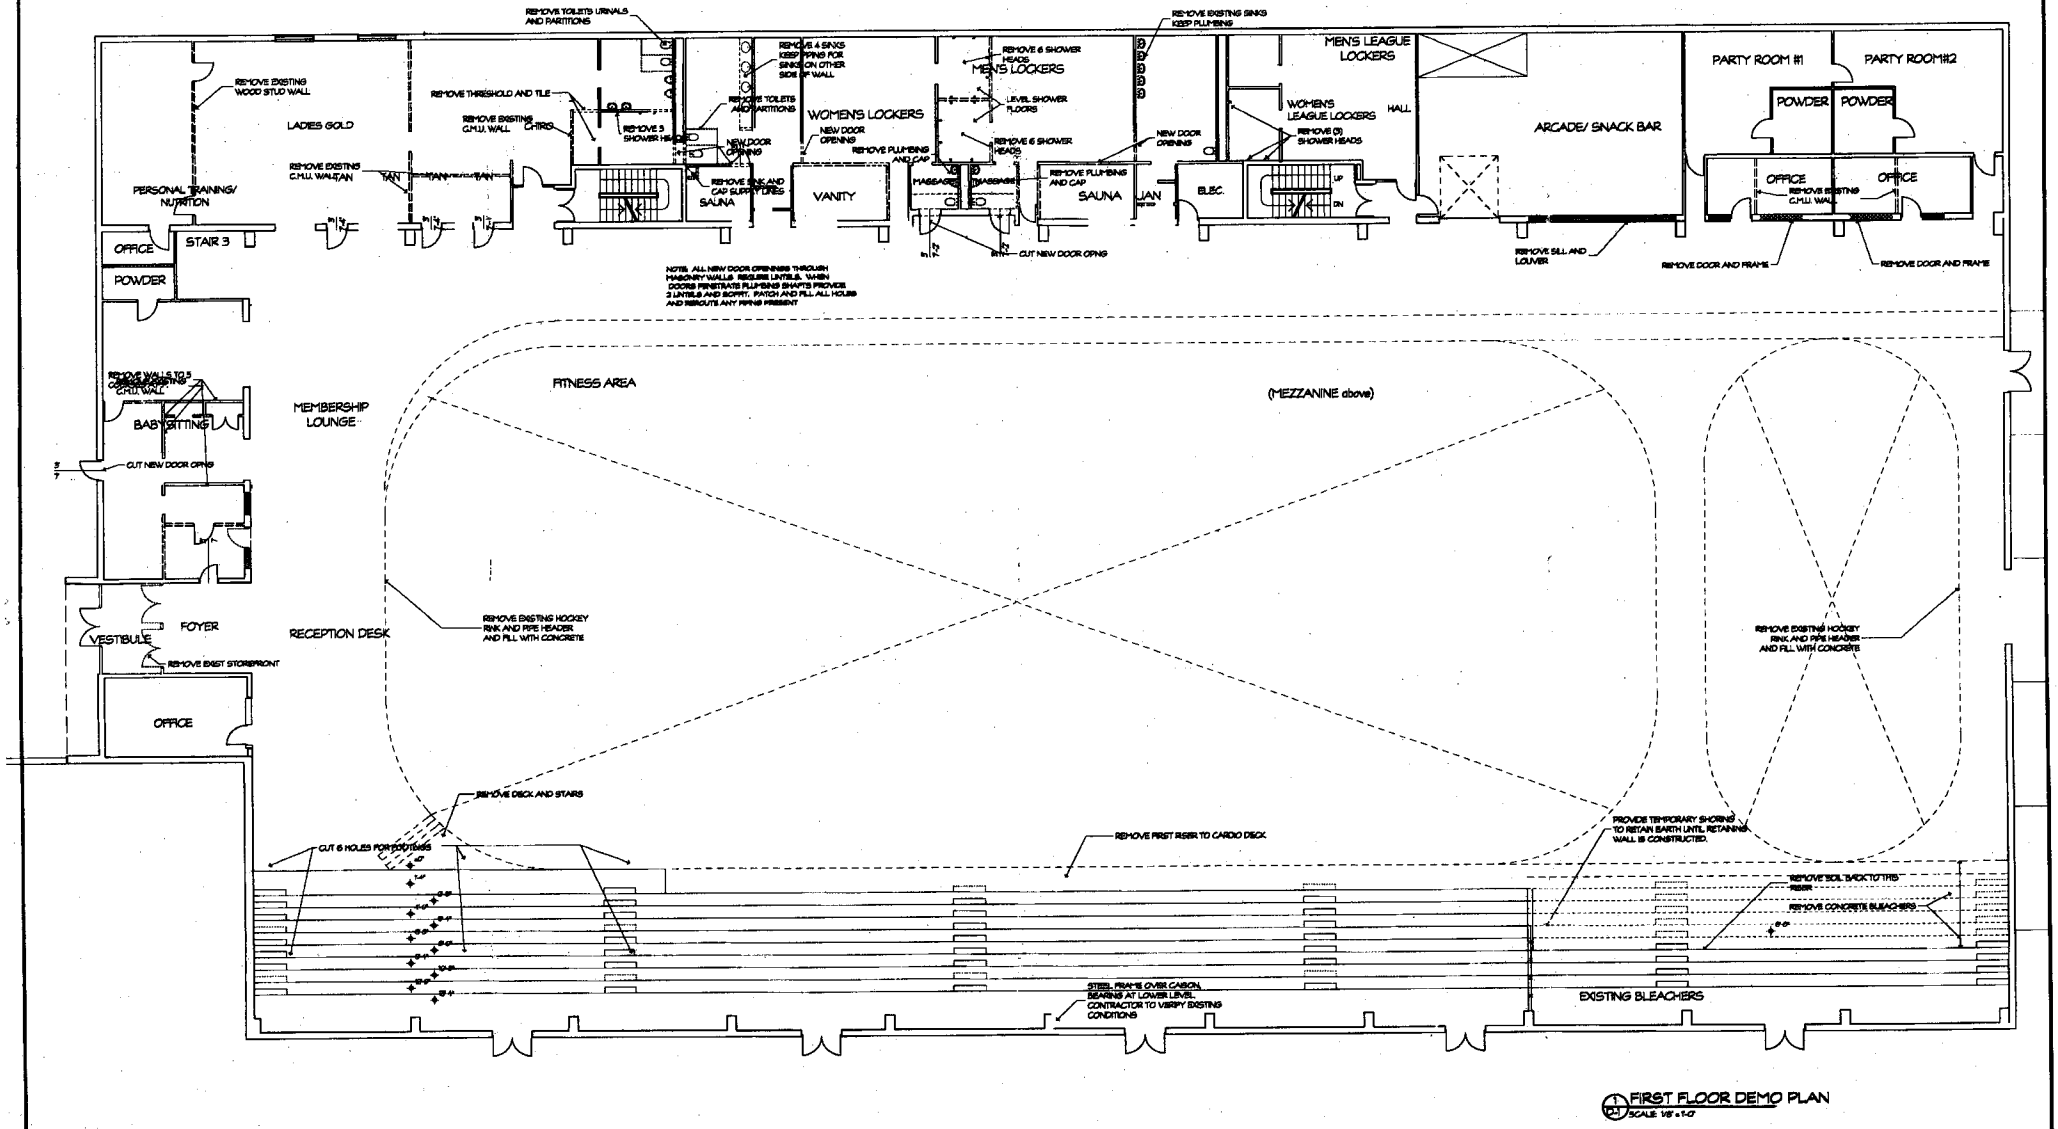

1 D-1 FIRST FLOOR DEMO PLAN
SCALE: 1/8" = 1'-0"

REVISIONS _____ DRAWN BY _____
_____ CHECKED BY _____

PROJECT: RENOVATIONS TO
KING OF PRUSSIA SPORTS COMPLEX
431 WEST VALLEY FORGE ROAD
KING OF PRUSSIA

DRAWING
FLOOR PLAN

ARCHITECTURAL ALLIANCE
ARCHITECTURE · PLANNING · INTERIOR DESIGN · GRAPHIC ARTS
SUITE 1
100 W. LANCASTER AVE.
SAUNDERS, PA 19085
610-525-2000
SUITE 2000
2010 CHESTNUT ST.
WILMINGTON, DE 19806
302-656-2777

PROJECT NUMBER 01079
DWG. NO. 4 OF
D-1
SCALE: AS NOTED
DATE: 5/28/01